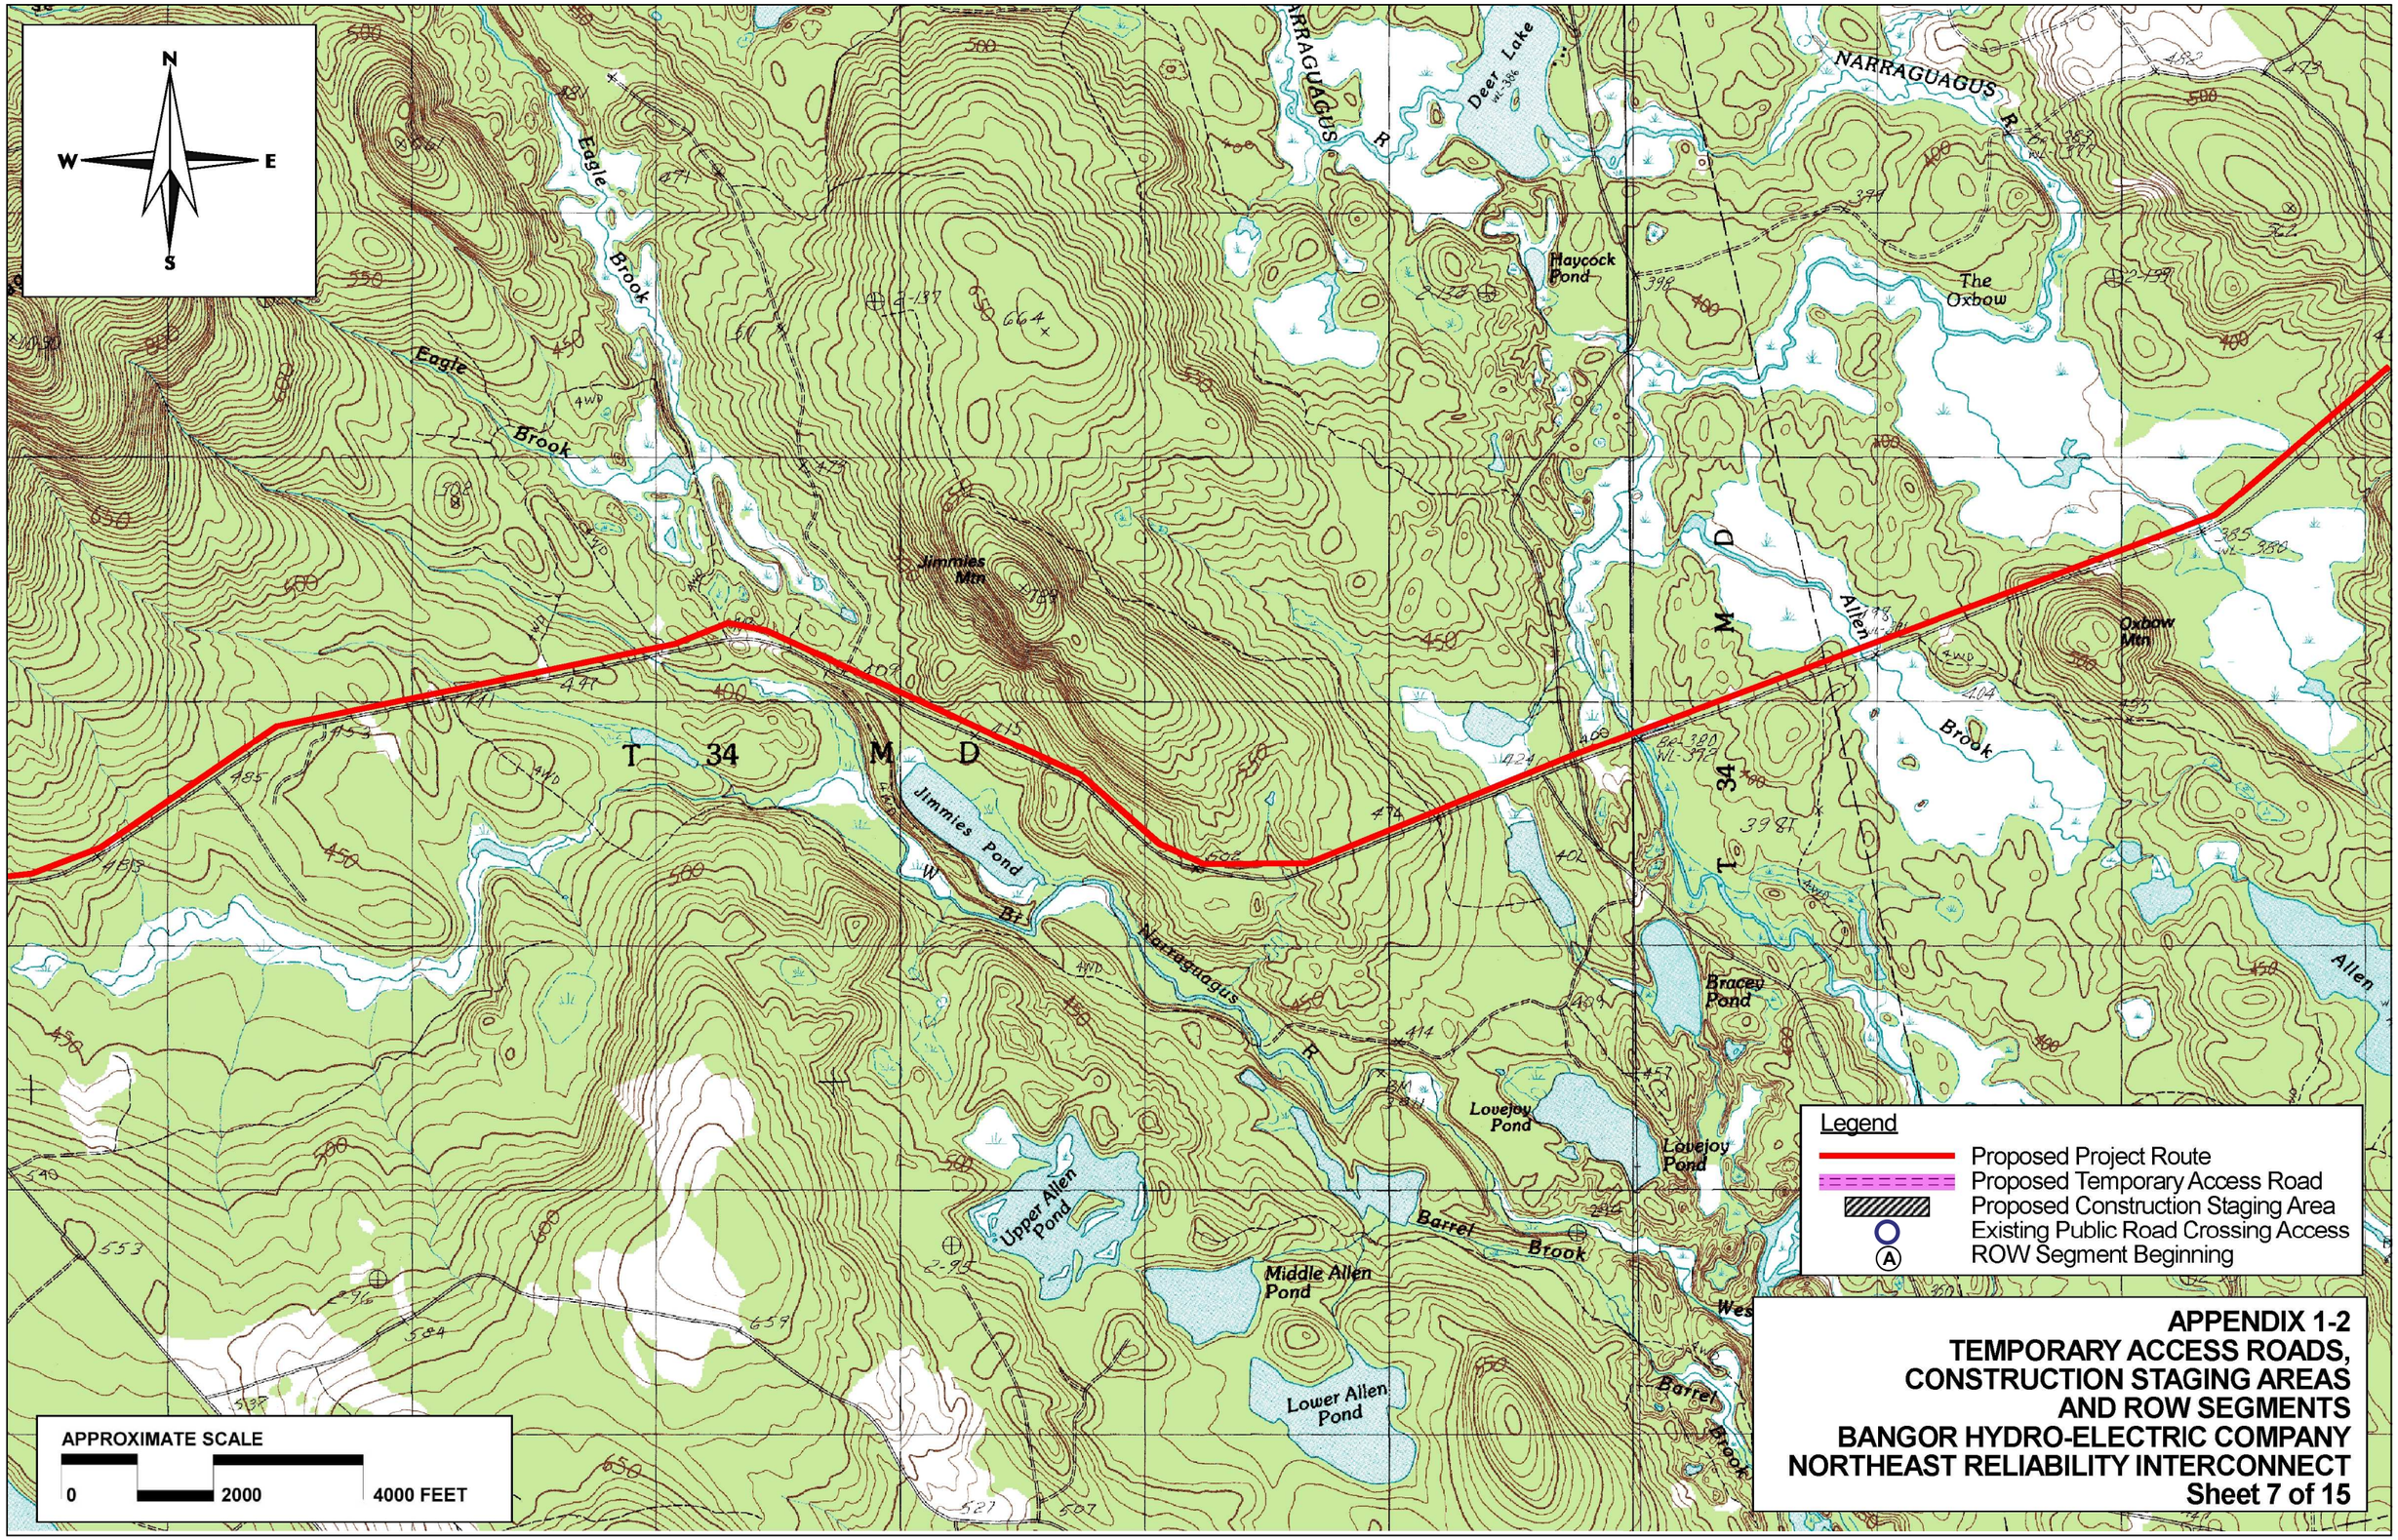

APPENDIX 1-2
TEMPORARY ACCESS ROADS, CONSTRUCTION STAGING AREAS AND ROW SEGMENTS
BANGOR HYDRO-ELECTRIC COMPANY
NORTHEAST RELIABILITY INTERCONNECT
Sheet 7 of 15