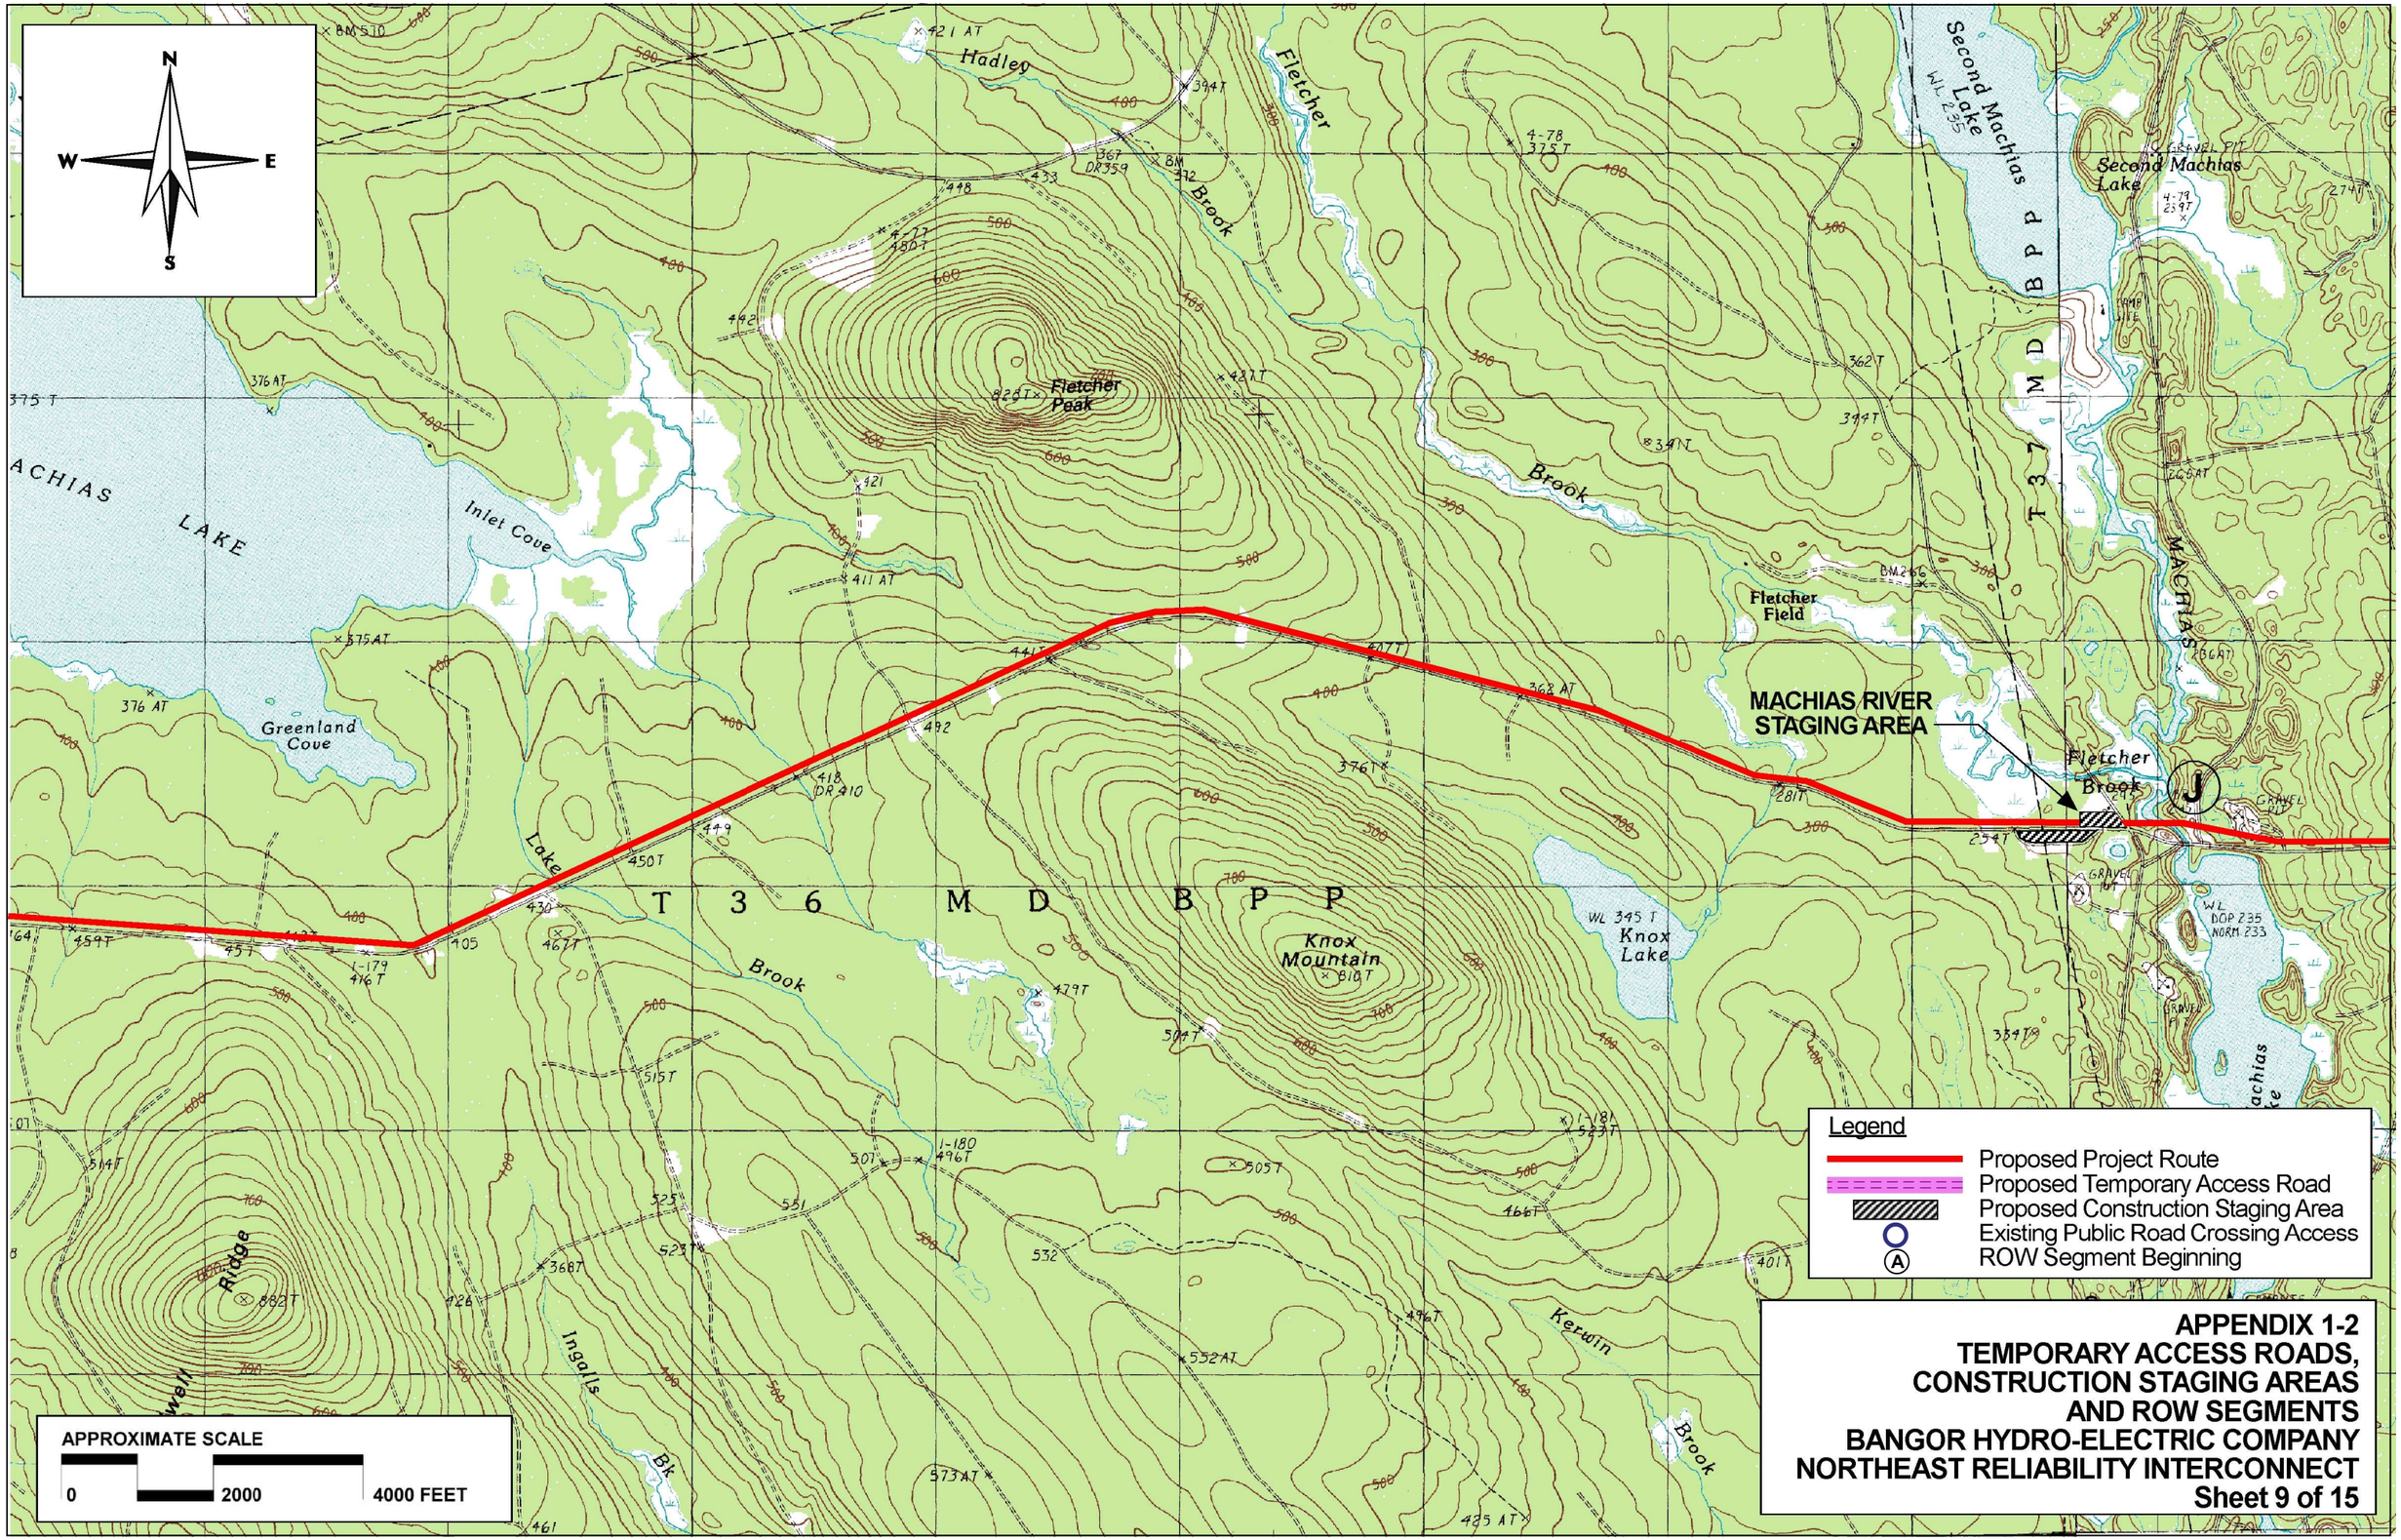


**APPENDIX 1-2**
**TEMPORARY ACCESS ROADS, CONSTRUCTION STAGING AREAS AND ROW SEGMENTS**
**BANGOR HYDRO-ELECTRIC COMPANY**
**NORTHEAST RELIABILITY INTERCONNECT**
**Sheet 9 of 15**