SEGMENT A-B

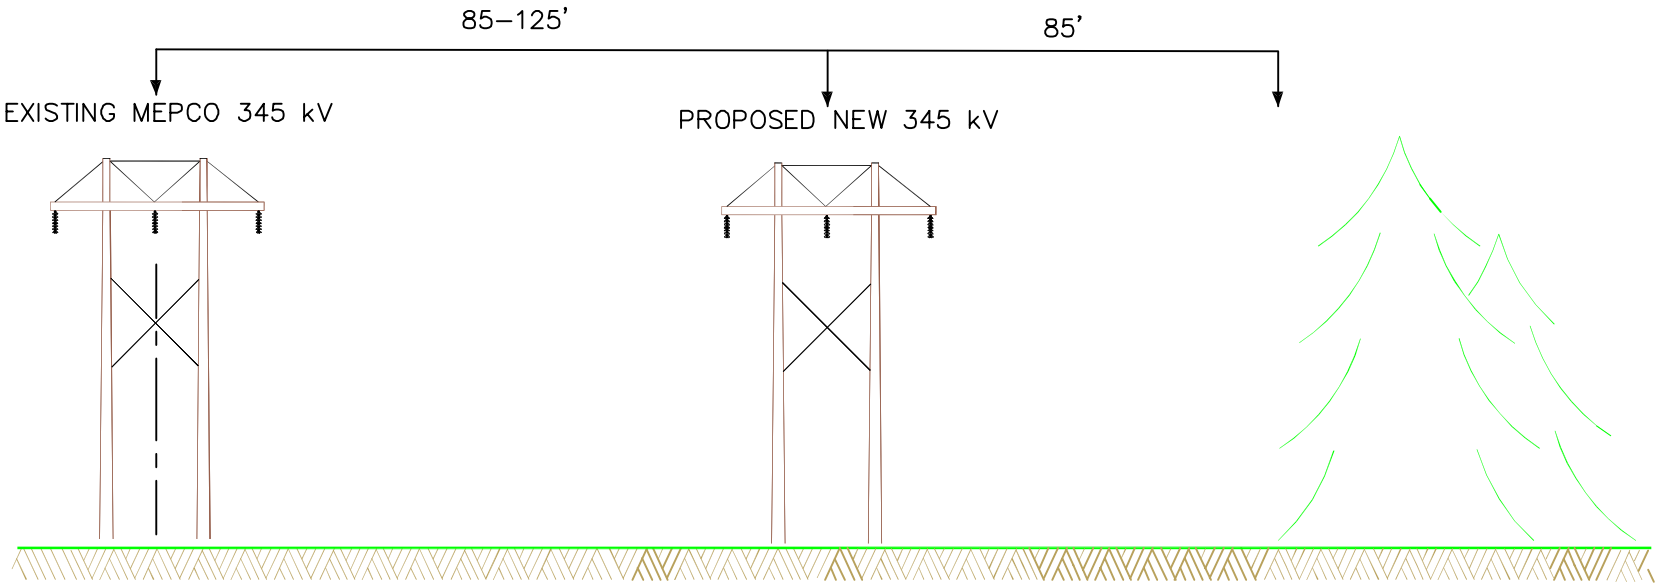

NOT TO SCALE

Bangor Hydro
ELECTRIC COMPANY

APPENDIX 1-3
TYPICAL ROW CONFIGURATION
ALONG EXISTING MEPCO ROW
BANGOR HYDRO-ELECTRIC COMPANY
NORTHEAST RELIABILITY INTERCONNECT