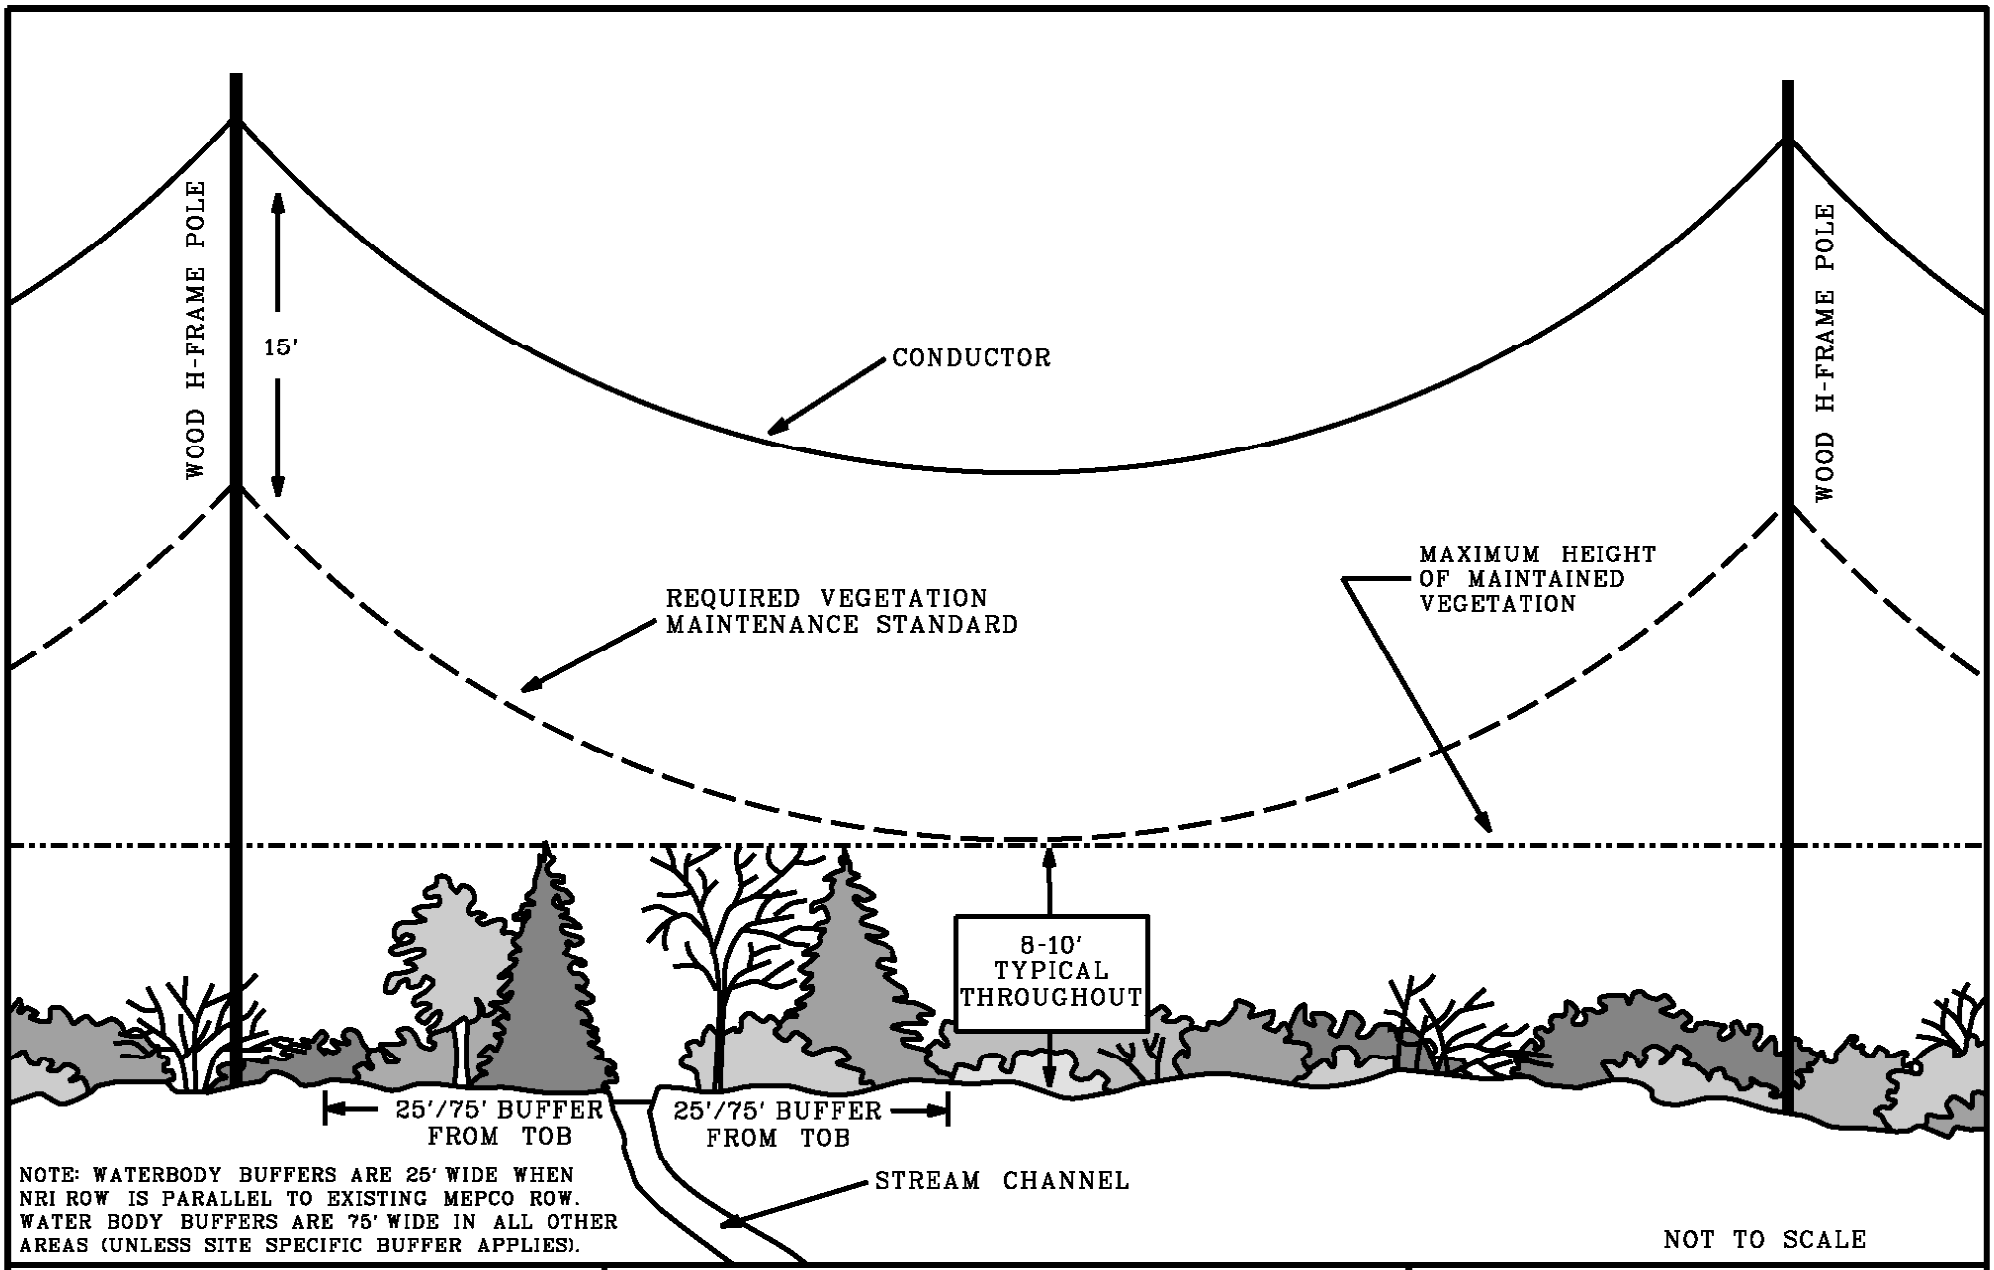

Bangor Hydro
ELECTRIC COMPANY

NORTHEAST RELIABILITY
INTERCONNECT PROJECT

FIGURE 1

TYPICAL ROW VEGETATION
CLEARING/MAINTENANCE