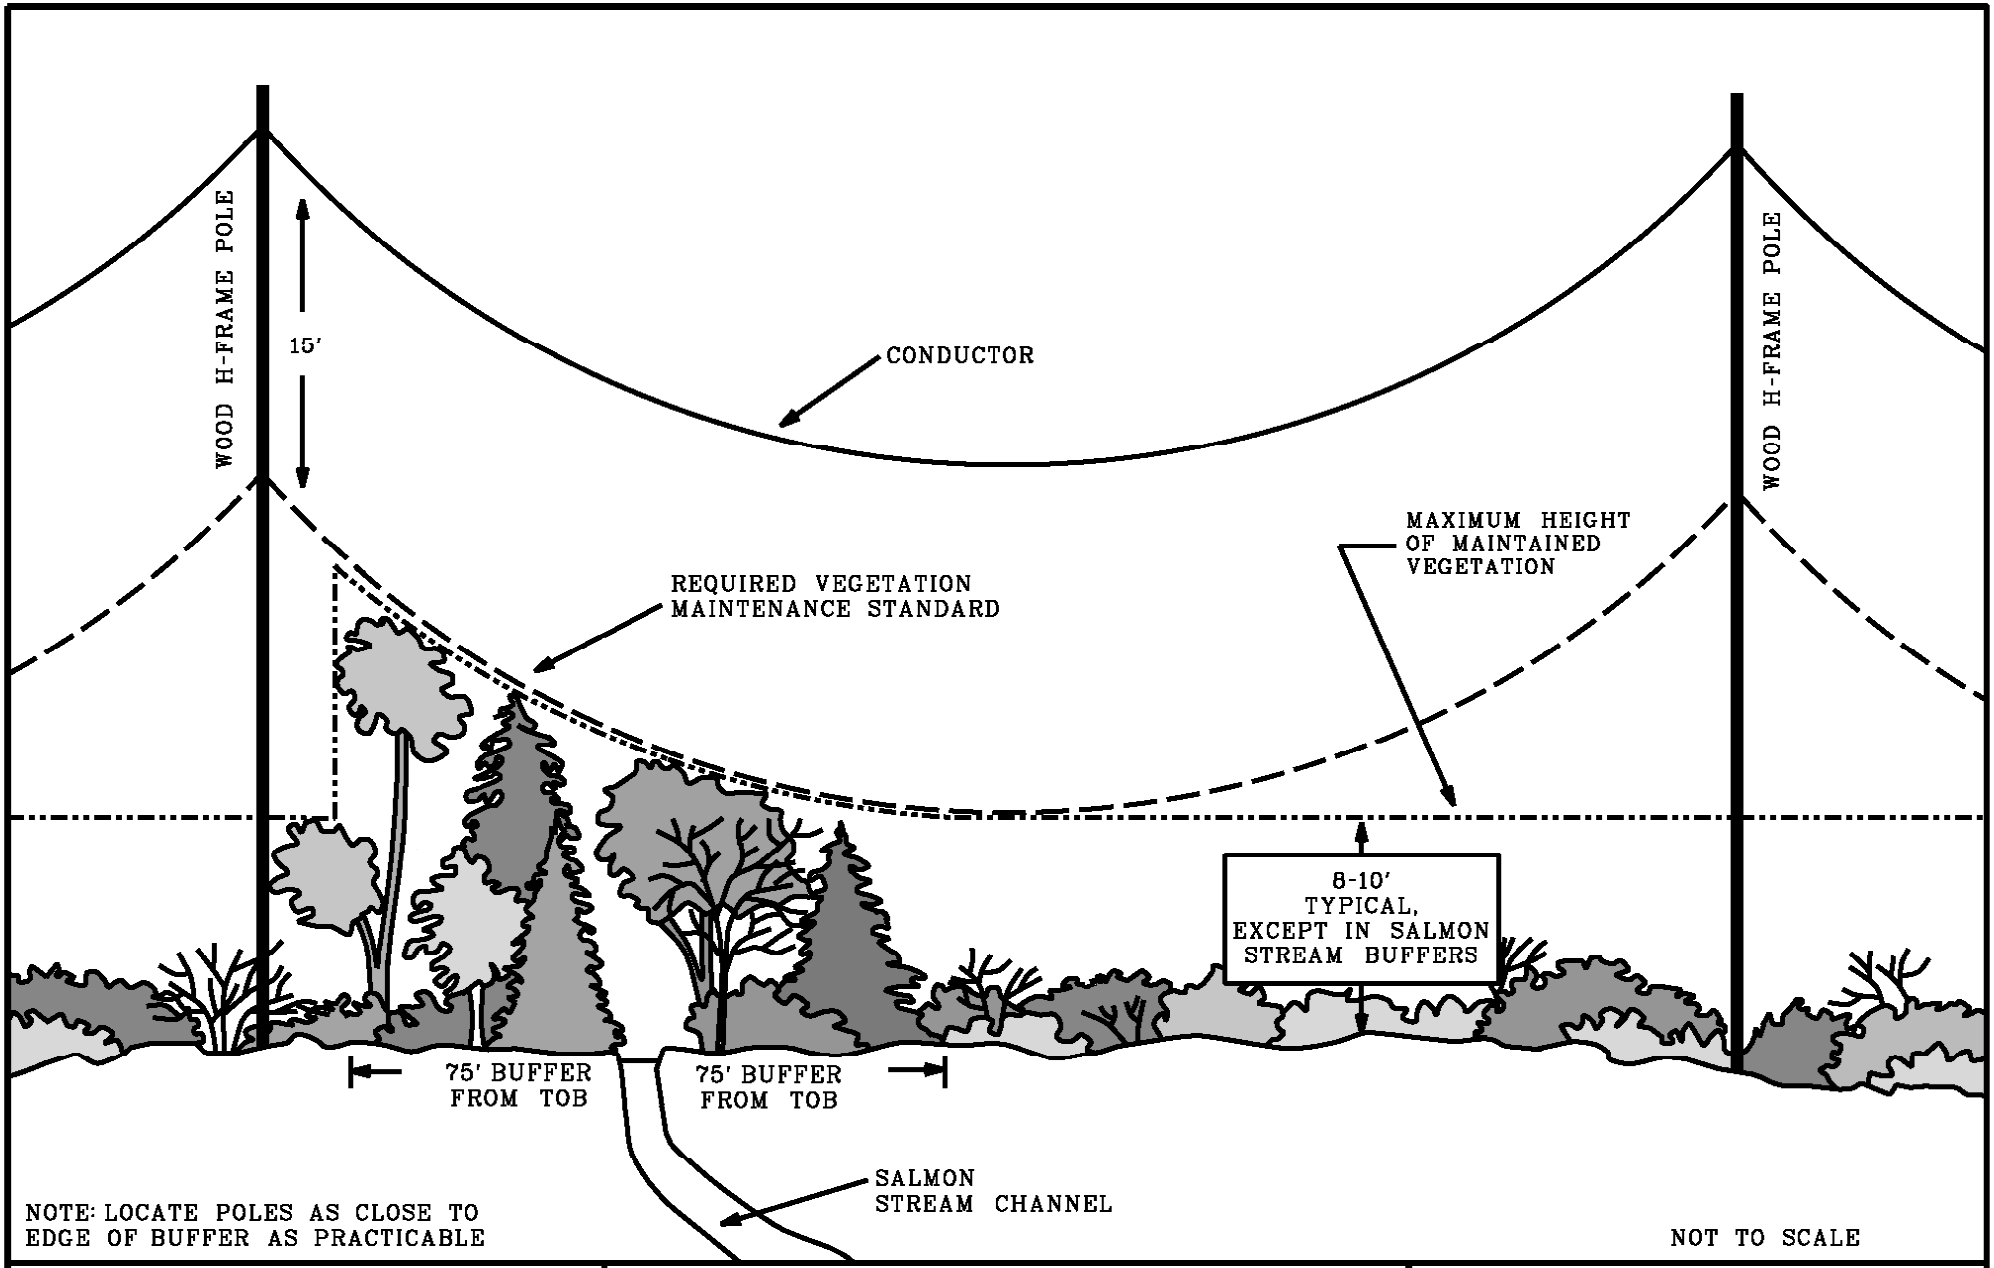

Bangor Hydro
ELECTRIC COMPANY

NORTHEAST RELIABILITY
INTERCONNECT PROJECT

FIGURE 2

SALMON STREAM VEGETATION
CLEARING/MAINTENANCE:
PRIOR TO
PERIODIC MAINTENANCE