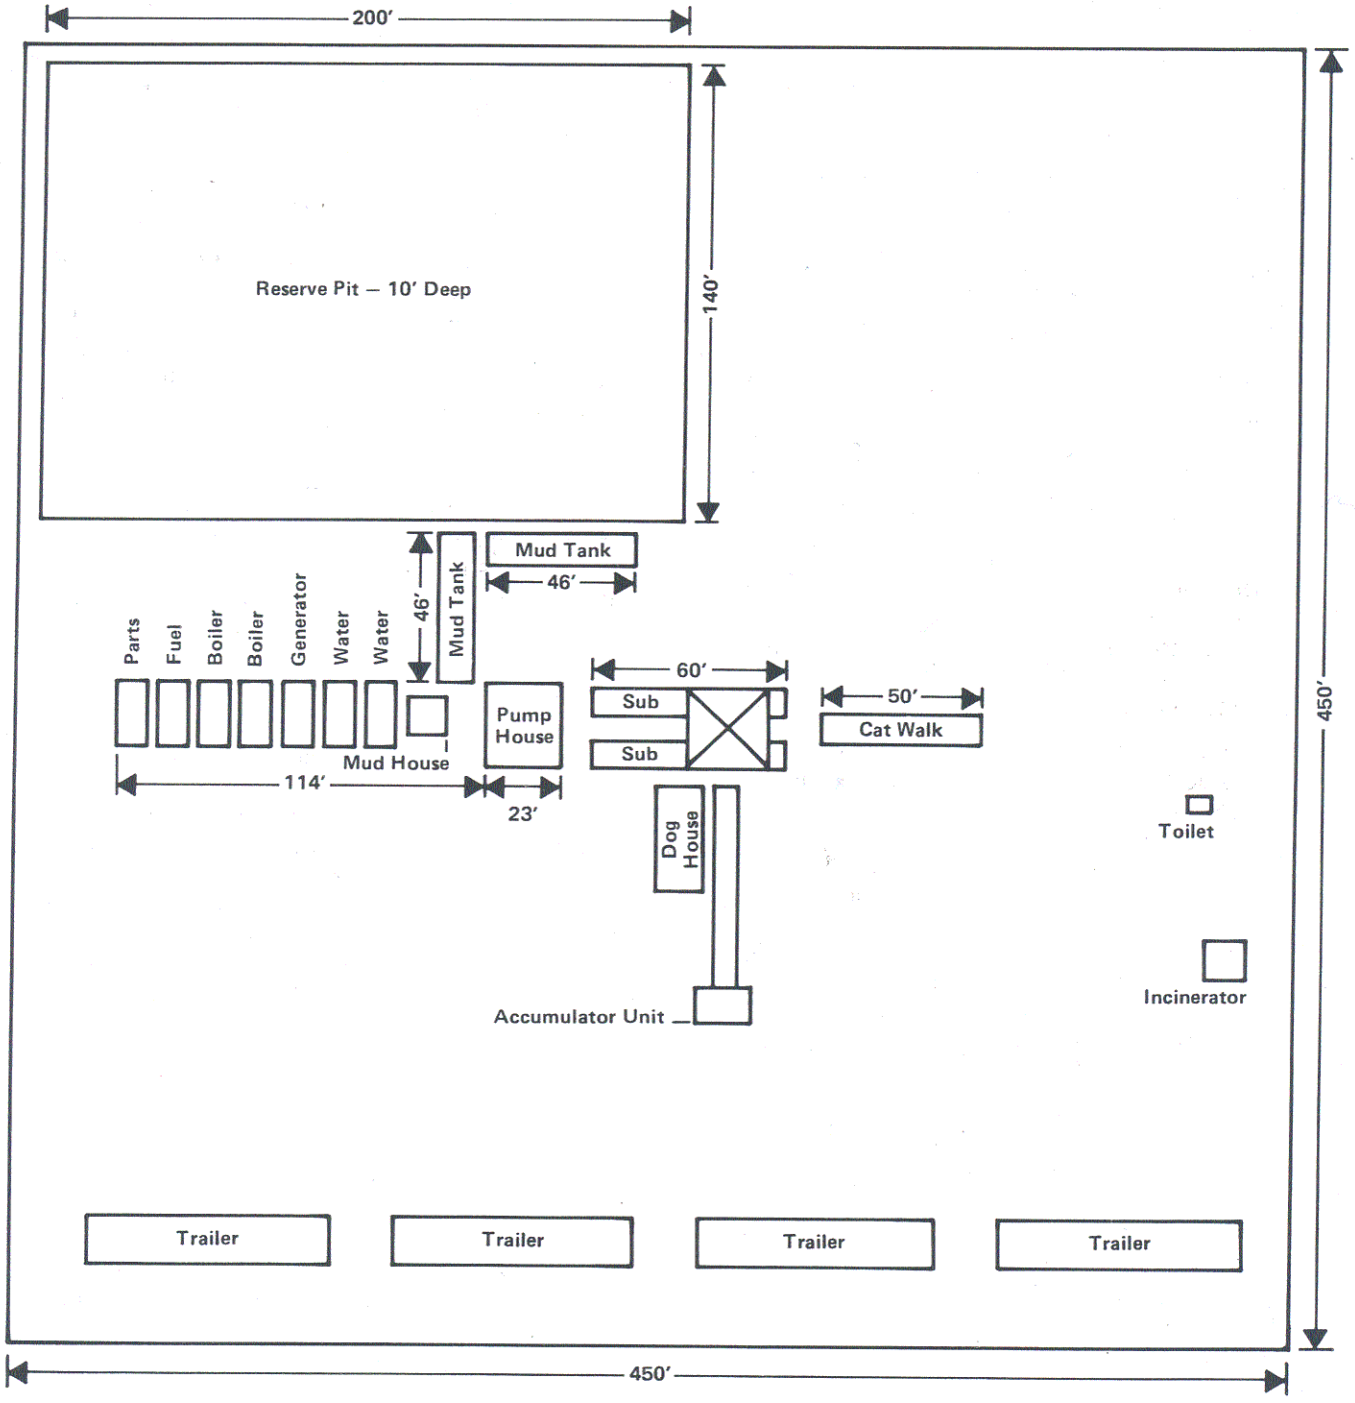

Figure 2
TYPICAL WELL LOCATION LAYOUT